Schematic

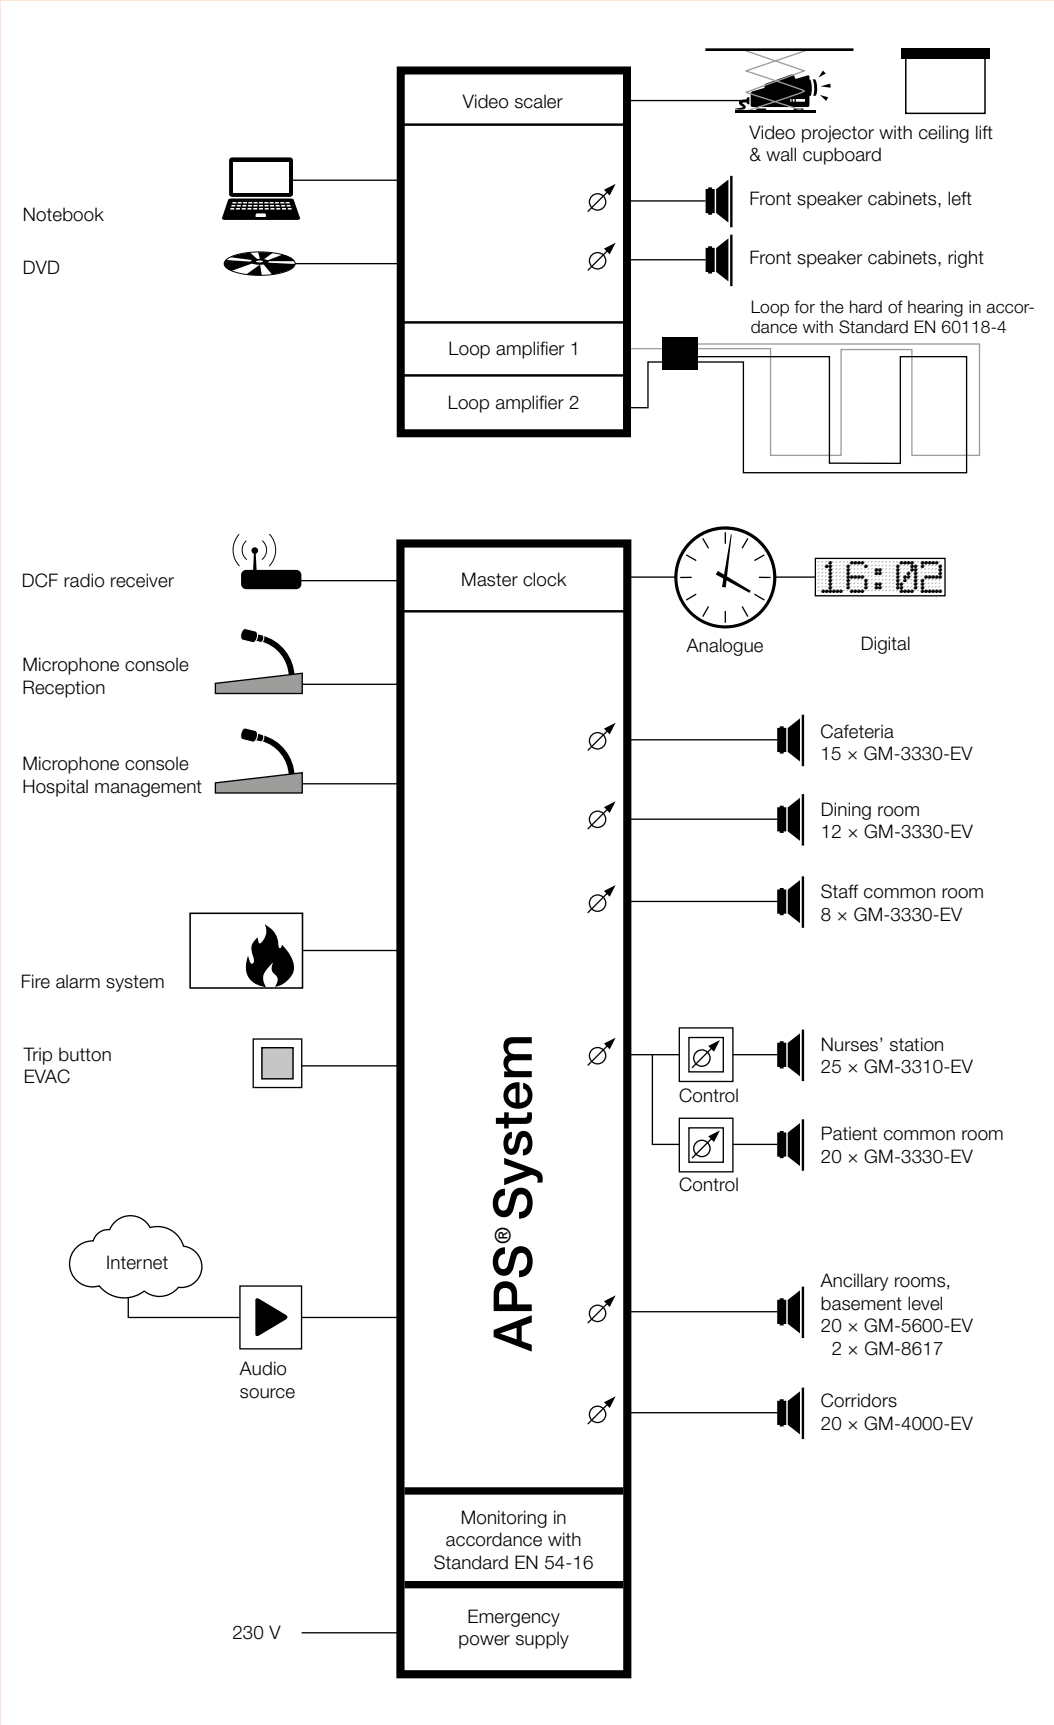
Video scaler
Video projector with ceiling lift & wall cupboard
Notebook
DVD
Front speaker cabinets, left
Front speaker cabinets, right
Loop for the hard of hearing in accordance with Standard EN 60118-4
Loop amplifier 1
Loop amplifier 2
DCF radio receiver
Master clock
16:02
Analogue
Digital
Microphone console Reception
Microphone console Hospital management
Cafeteria 15 × GM-3330-EV
Dining room 12 × GM-3330-EV
Staff common room 8 × GM-3330-EV
Fire alarm system
Trip button EVAC
Control
Nurses' station 25 × GM-3310-EV
Control
Patient common room 20 × GM-3330-EV
Internet
Audio source
APS® System
Ancillary rooms, basement level 20 × GM-5600-EV 2 × GM-8617
Corridors 20 × GM-4000-EV
Monitoring in accordance with Standard EN 54-16
230 V
Emergency power supply