Schematic

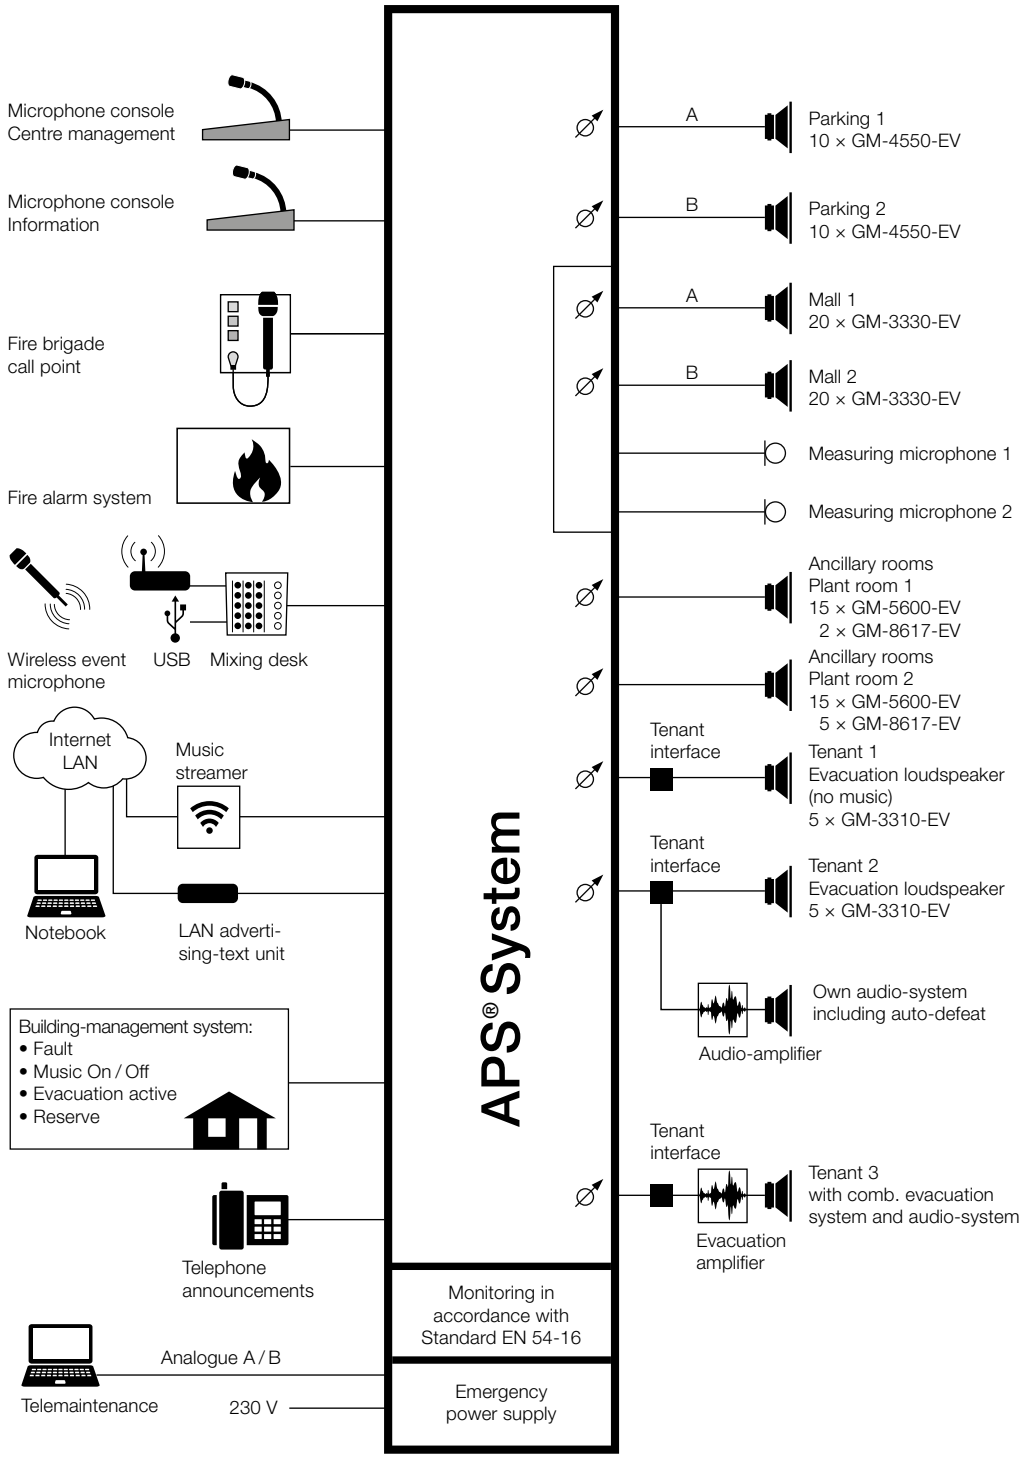
Microphone console
Centre management
Microphone console
Information
Fire brigade
call point
Fire alarm system
Wireless event
microphone
USB
Mixing desk
Internet
LAN
Music
streamer
Notebook
LAN adverti-
sing-text unit
Building-management system:
• Fault
• Music On / Off
• Evacuation active
• Reserve
Telephone
announcements
Telemaintenance
Analogue A / B
230 V
APS® System
Monitoring in
accordance with
Standard EN 54-16
Emergency
power supply
A
Parking 1
10 × GM-4550-EV
B
Parking 2
10 × GM-4550-EV
A
Mall 1
20 × GM-3330-EV
B
Mall 2
20 × GM-3330-EV
Measuring microphone 1
Measuring microphone 2
Ancillary rooms
Plant room 1
15 × GM-5600-EV
2 × GM-8617-EV
Ancillary rooms
Plant room 2
15 × GM-5600-EV
5 × GM-8617-EV
Tenant
interface
Tenant 1
Evacuation loudspeaker
(no music)
5 × GM-3310-EV
Tenant
interface
Tenant 2
Evacuation loudspeaker
5 × GM-3310-EV
Own audio-system
including auto-defeat
Audio-amplifier
Tenant
interface
Tenant 3
with comb. evacuation
system and audio-system
Evacuation
amplifier