Schematic

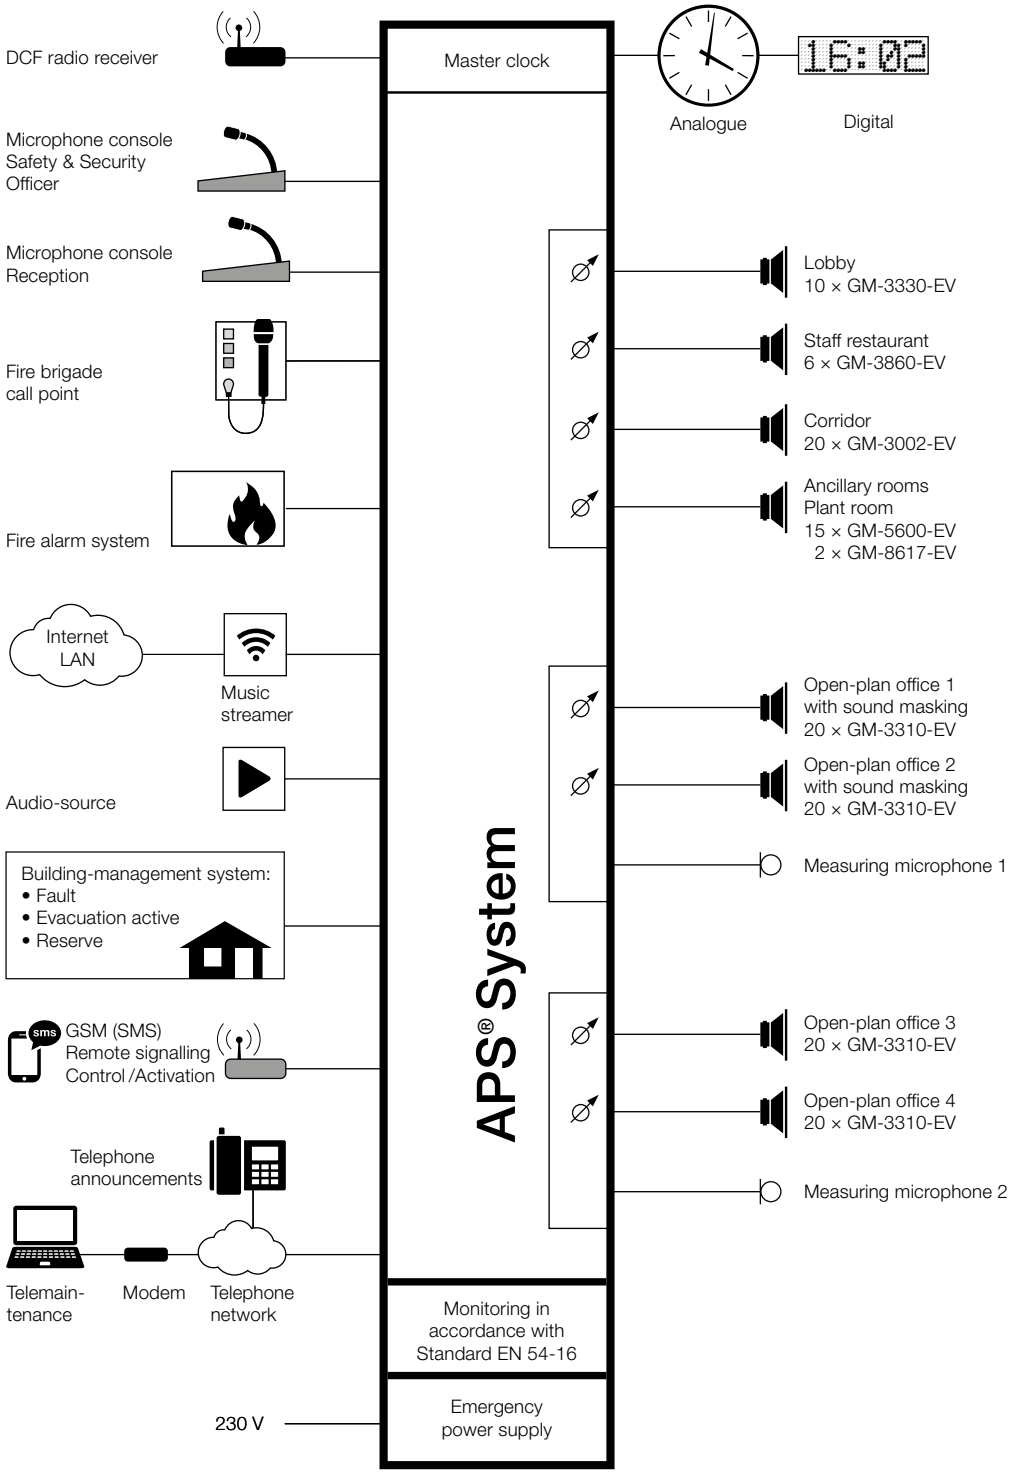
DCF radio receiver
Microphone console Safety & Security Officer
Microphone console Reception
Fire brigade call point
Fire alarm system
Internet LAN
Music streamer
Audio-source
Building-management system:
• Fault
• Evacuation active
• Reserve
GSM (SMS) Remote signalling Control /Activation
Telephone announcements
Telemain-tenance
Modem
Telephone network
230 V
Master clock
APS® System
Monitoring in accordance with Standard EN 54-16
Emergency power supply
Analogue
Digital
16:02
Lobby
10 × GM-3330-EV
Staff restaurant
6 × GM-3860-EV
Corridor
20 × GM-3002-EV
Ancillary rooms
Plant room
15 × GM-5600-EV
2 × GM-8617-EV
Open-plan office 1
with sound masking
20 × GM-3310-EV
Open-plan office 2
with sound masking
20 × GM-3310-EV
Measuring microphone 1
Open-plan office 3
20 × GM-3310-EV
Open-plan office 4
20 × GM-3310-EV
Measuring microphone 2